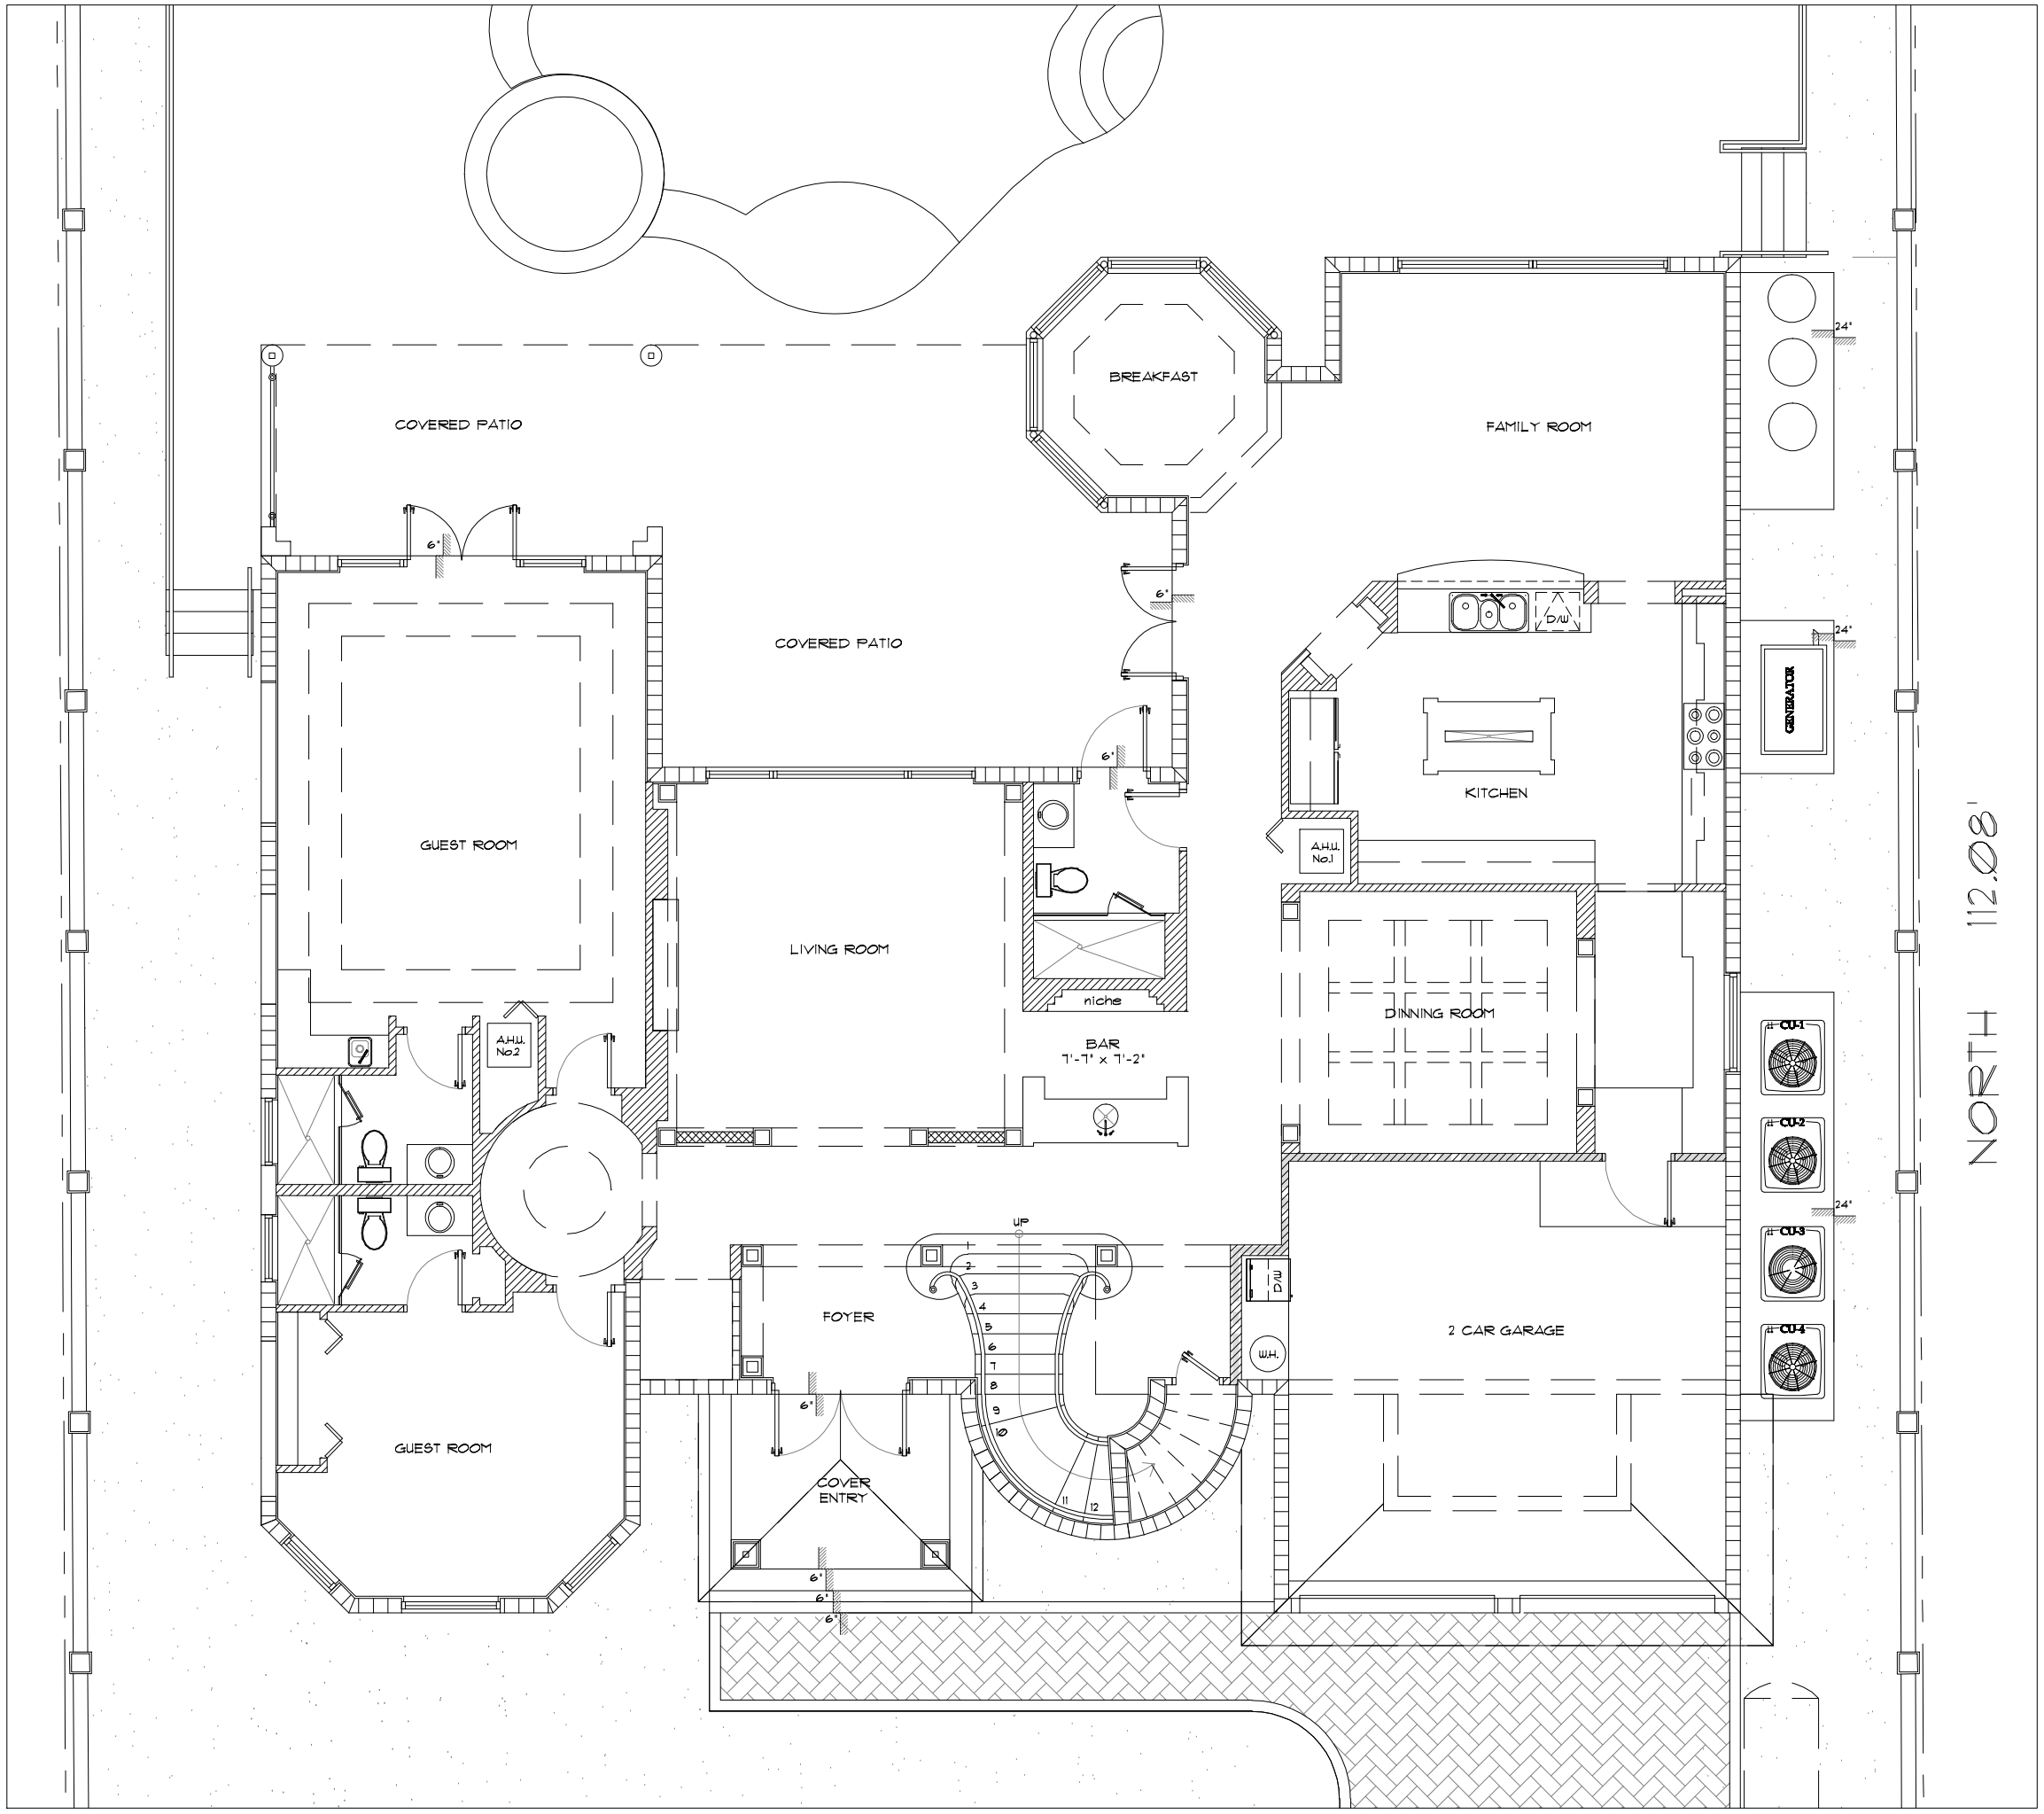
COVERED PATIO
BREAKFAST
FAMILY ROOM
COVERED PATIO
GUEST ROOM
LIVING ROOM
niche
BAR
7'-7" x 7'-2"
KITCHEN
D/W
A.H.U. No.1
DINNING ROOM
GENERATOR
A.H.U. No.2
FOYER
UP
M/D
W.H.
2 CAR GARAGE
GUEST ROOM
COVER ENTRY
CU-1
CU-2
CU-3
CU-4
6'
24"
NORTH
112.08'